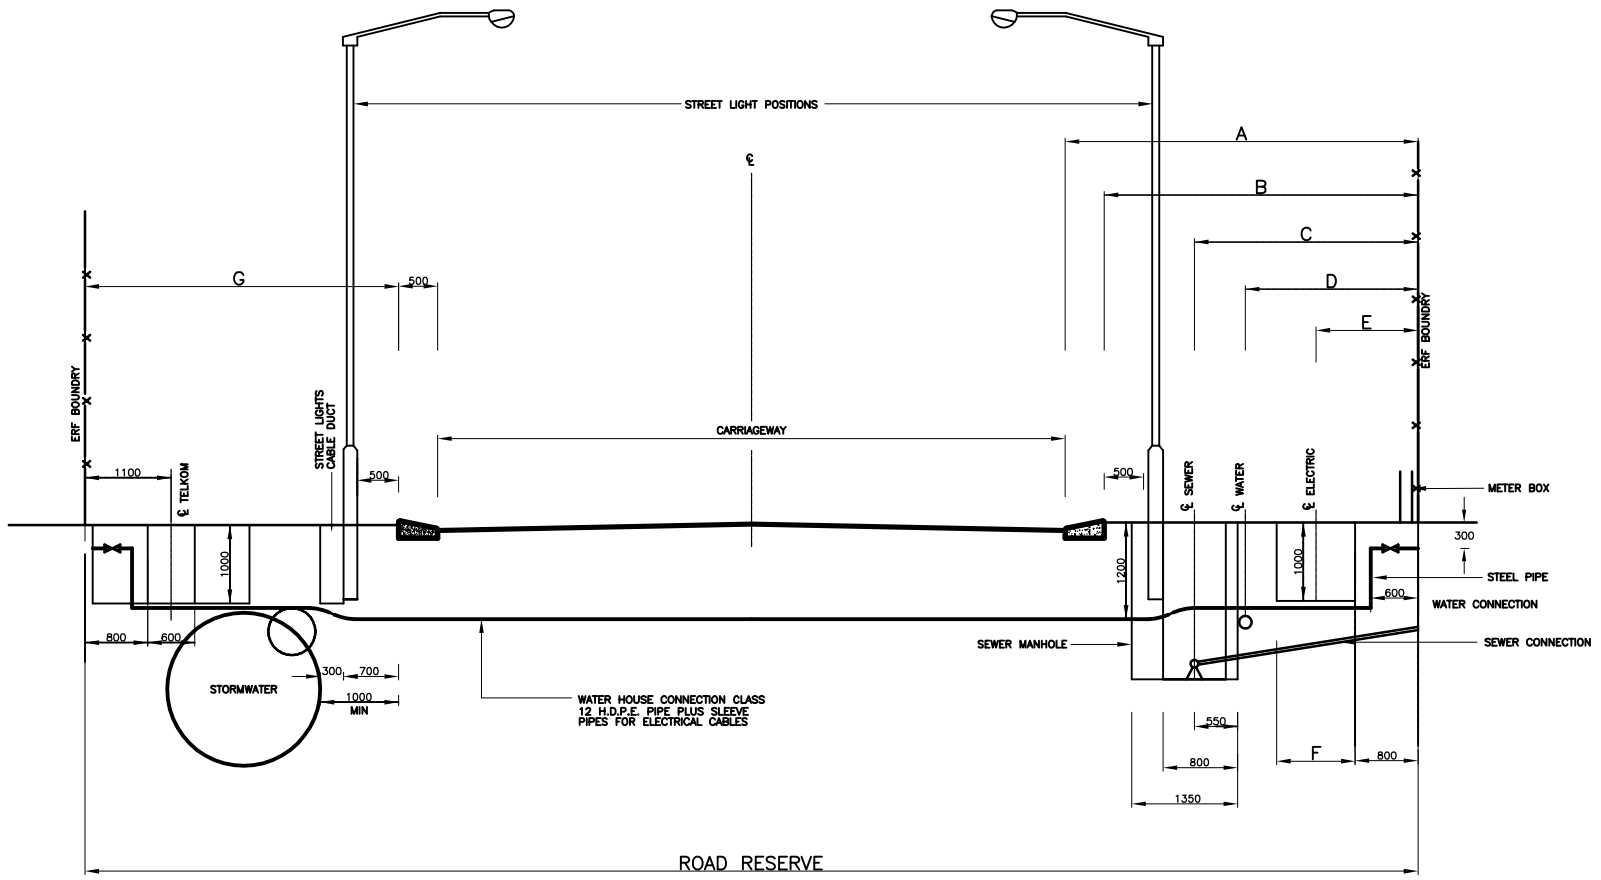

TYPICAL DETAIL OF PLACING SERVICES IN ROAD RESERVE

SCALE 1:100

DIMENSIONS FOR THE PLACING OF SERVICES IN ROAD RESERVES

No	ROAD RESERVE	CARRIAGEWAY	A	B	C	D	E	F	G
1	16000	5500	4750	4250	2850	2200	1300	1000	4250
2	26000	7000	5000	4500	2850	2200	1300	1000	5000
3	25000	7400	8800	8300	2850	2200	1300	1000	8800

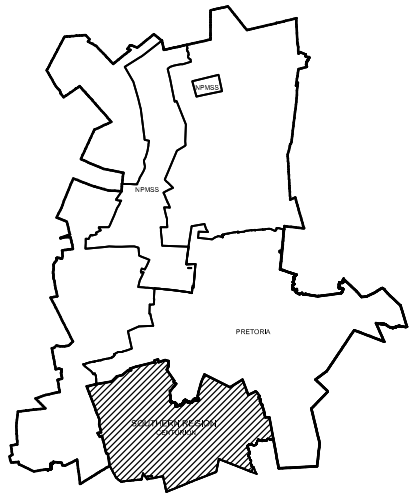

LOCALITY PLAN

SCALE 1: 500 000

AMENDMENTS

NR.	DATE	APPROVED	DESCRIPTION	PAR.

LEGEND:

CONSULTANTS DETAIL

CITY OF TSHWANE

SERVICE DELIVERY

DR. L. POTGIETER Pr. Eng

STRATEGIC EXECUTIVE OFFICER:

P.O. BOX 1409
PRETORIA
0001

CITY OF TSHWANE
"we are the same"

ROADS AND STORMWATER

MR. P.F. RETIEF

(ACTING) GENERAL MANAGER:

P.O. BOX 1409
PRETORIA
0001

INFRASTRUCTURE PLANNING AND MANAGEMENT

M. BABAMIA

DESIGNED

DRAWN

S. AUDIE

DRAWING CHECKED

D. VILJOEN

CML DRAUGHTING SERVICE

D.J. CHALMERS

ROADS AND STORMWATER DIVISION

SERVICE LAYOUT:

ROAD RESERVES IN SOUTHERN REGION (CENTURION)

DATE: JULY 2003

SCALE: AS SHOWN

SHEET NO:

CONTRACT NO:

AMENDMENT NO:

DRAWING NUMBER: C544/1

C:\CAD\ROAD_RESERVE_TSHWANE.DWG