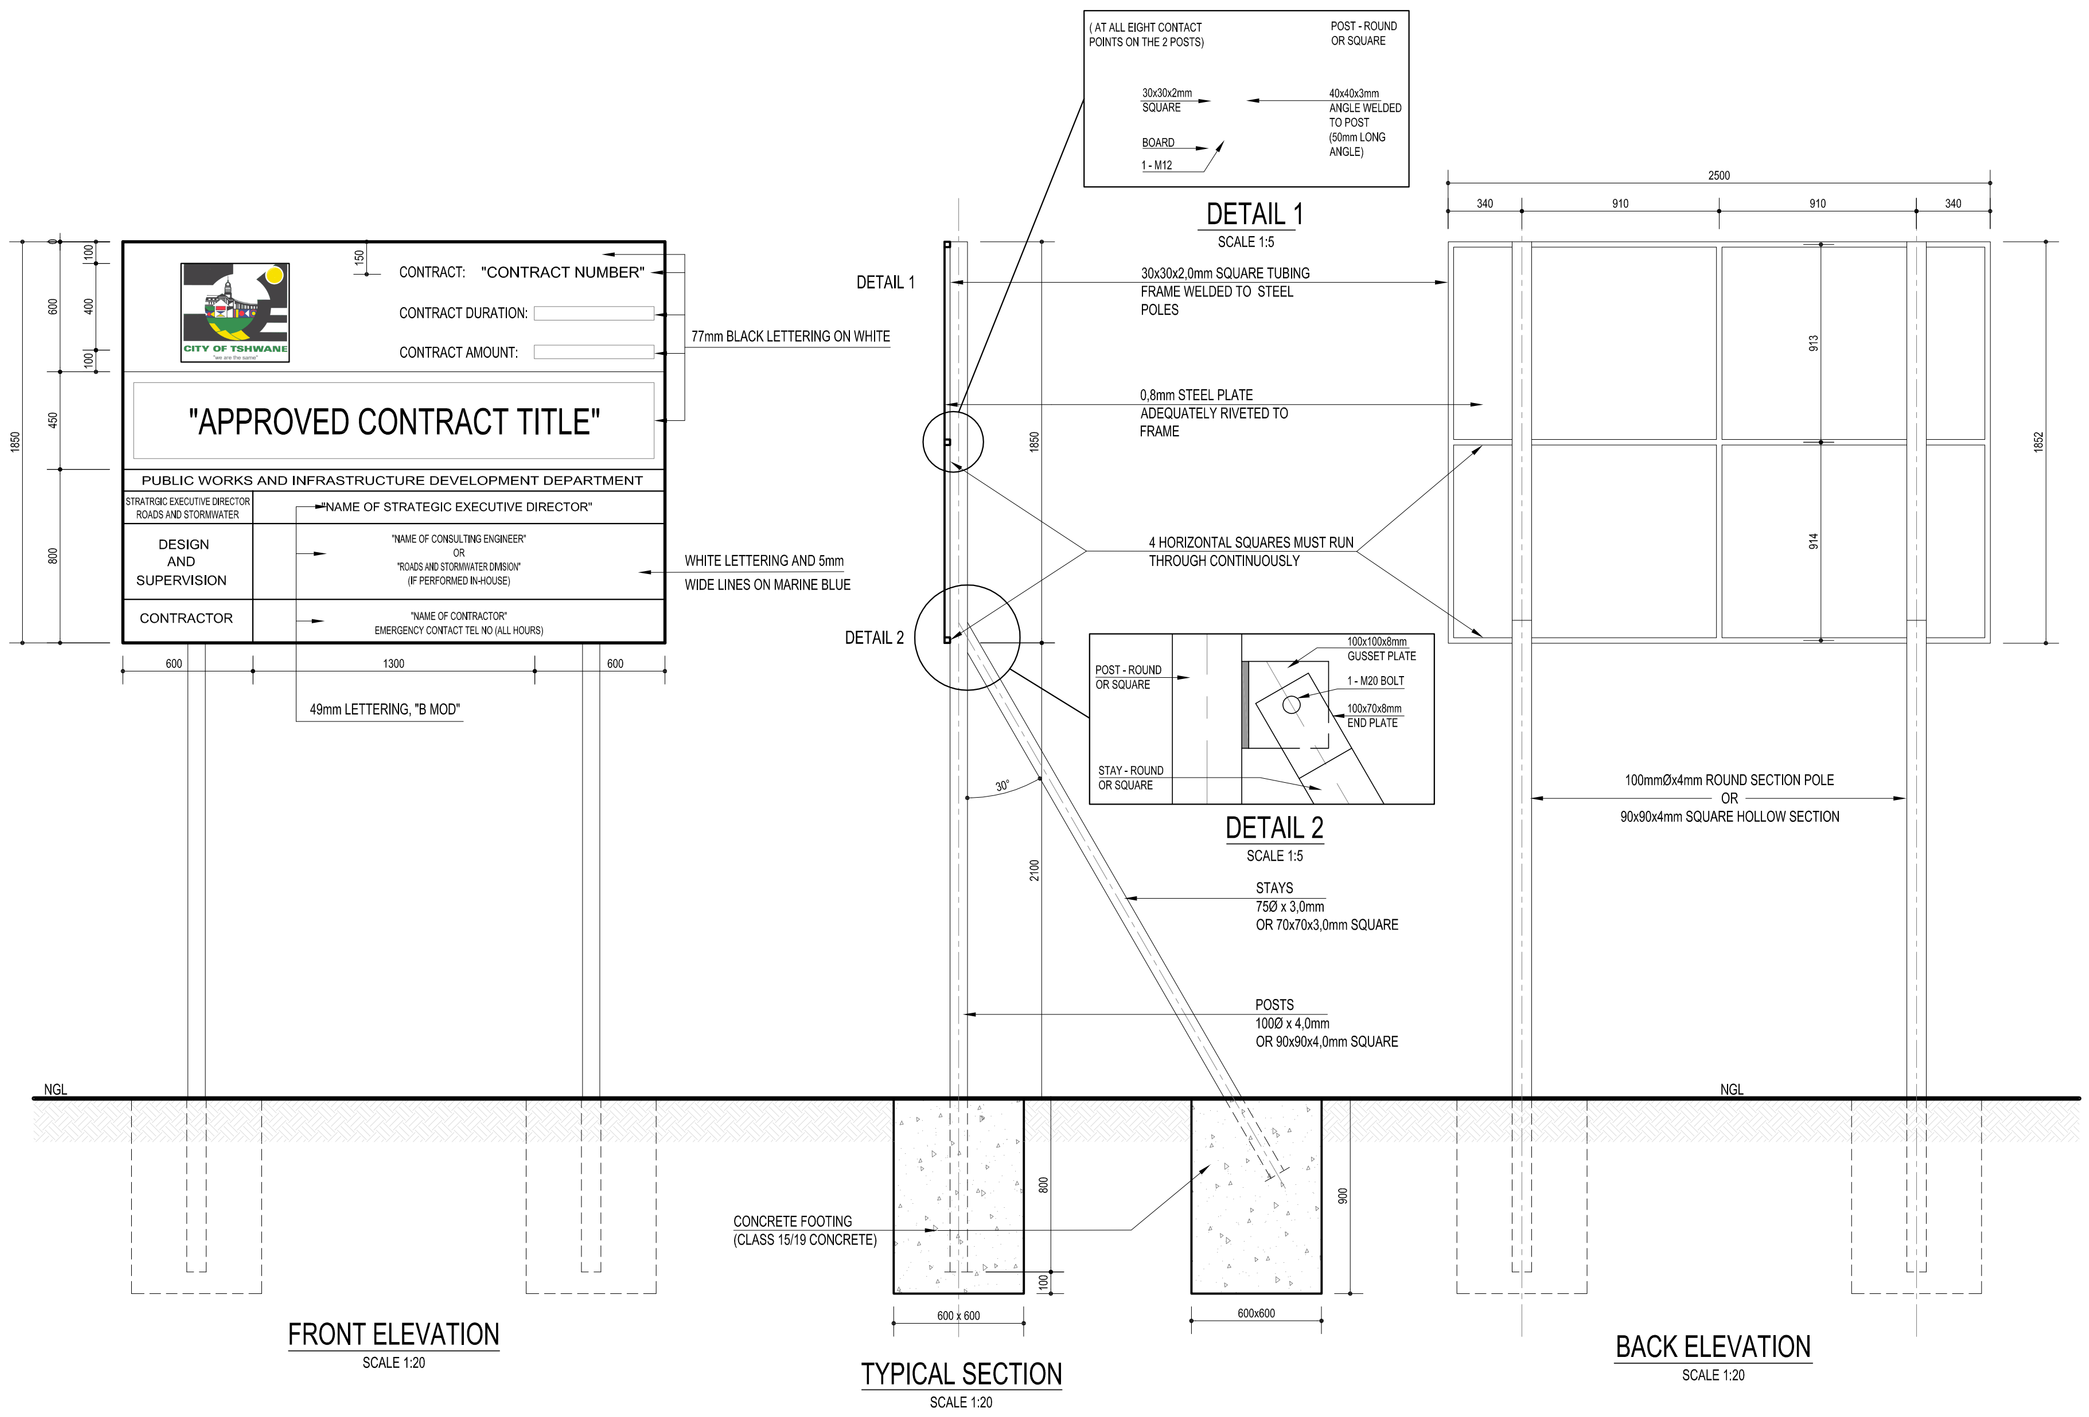

NOTES

1. ALL PAINTS TO HAVE GLOSS FINISH AND COMPLY WITH SANS 1519-2.
2. ALL WHITE AREAS AND LETTERING TO BE OFF-WHITE IN COLOUR. OFF-WHITE TO BE MADE UP BY ADDING 0,4 GRAMS BLACK AND 0,4 GRAMS RED PAINT TO ONE LITRE PURE WHITE PAINT
3. COLOUR OF PAINT TO CONFORM TO BS 2000 No.0/013
4. ALL LETTERING TO BE DONE ACCORDING TO THE PROVISION OF THE LATEST EDITION OF THE SOUTHERN AFRICAN DEVELOPMENT COMMUNITY ROAD TRAFFIC SIGNS MANUAL
5. ALL LETTERING ARE 49mm DIN 1451 PART 2 STYLE "B MOD" UNLESS OTHERWISE INDICATED

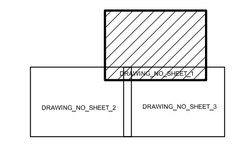

SHEET LAYOUT

AMENDMENTS

NR.	DATE	APPROVED	DESCRIPTION	PAR.

CONSULTANTS DETAIL

CITY OF TSHWANE
TRANSPORT AND ROADS DEPARTMENT
ROADS AND STORMWATER DIVISION

Ms L. Mchunu
ACTING: STRATEGIC EXECUTIVE DIRECTOR
P.O. BOX 1409
PRETORIA
0001

Mr M.K.P Tlhagale
ACTING EXECUTIVE DIRECTOR
P.O. BOX 1409
PRETORIA
0001

DESIGNED: J.G. JANSEN VAN VUUREN Pr.Tech.
SIGNATURE: DATE:
DRAWING CHECKED BY: P. A. ODENDAAL Pr.Eng.
SIGNATURE: DATE:
DRAWN: S. AUDIE
CIVIL DRAUGHTING SERVICES: D.J. CHALMERS
SIGNATURE: DATE:
DRAWING APPROVED BY EXECUTIVE DIRECTOR: MS. L. MCHUNU
SIGNATURE: DATE:

LOCATION OF PROJECT:

TYPICAL STANDARD DETAILS

DESCRIPTION OF PROJECT

CONTRACT NAMEBOARD

CONTRACT No.:	PROJECT No.:	SCALE:	DATE:
		AS SHOWN	FEB. 2010

PROJECT STATUS

○ CONCEPT DRAWING ○ TENDER DRAWING ○ APPROVED FOR CONSTRUCTION DRAWING ○ AS BUILT DRAWING

PROJECT ENGINEER:
SIGNATURE DATE
INSPECTOR OF WORKS:
SIGNATURE DATE
REMARKS:
ORIGINAL PAPER SIZE: A1
DRAWING NO: STD001
SHEET NO: 1 OF 2
REVISION

Q:\Roads & Stormwater\Information Management\DETAILPLANNE\Tshwane P & S Standard Detail Drawings\AutoCad2005\STD001