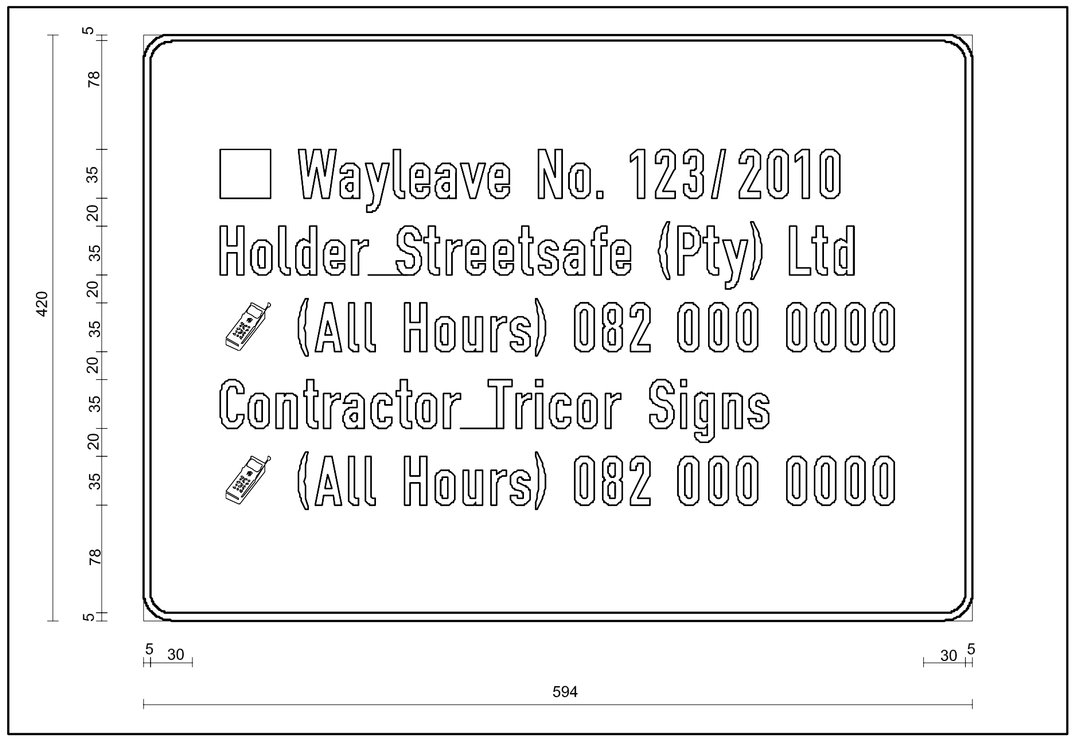


Border Radius: 20 mm

Border Color: Black

Length: 594 mm

Height: 420 mm

Area: 0.25 m²

Stack colours and arrow types:

Stack 1: Stack

Background: White Gloss

Arrow Type: None

All materials to comply with SABS 1519 standards

Distance from left edge: 56 mm Length: 444 mm Text Height: 35 mm
Color: Black Semi Matt

Text DIN A: Wayleave No. 123/2010

| | | | | | | | | | | | | | | | | | | | | | | | | | |
|---|---|---|---|---|---|---|---|---|---|---|---|---|---|---|---|---|---|---|---|---|---|---|---|---|---|
| Spacing | 35 | 20 | 30 | 18 | 21 | 11 | 19 | 18 | 20 | 15 | 20 | 23 | 19 | 5 | 20 | 17 | 20 | 21 | 20 | 20 | 20 | 17 | 15 | | |
| Accumulative | 91 | 111 | 141 | 159 | 180 | 191 | 210 | 228 | 248 | 263 | 283 | 306 | 325 | 330 | 350 | 367 | 387 | 408 | 428 | 448 | 468 | 485 | 500 | | |

Distance from left edge: 56 mm Length: 454 mm Text Height: 35 mm
Color: Black Semi Matt

Text DIN A: Holder Streetsafe (Pty) Ltd

| | | | | | | | | | | | | | | | | | | | | | | | | | |
|---|---|---|---|---|---|---|---|---|---|---|---|---|---|---|---|---|---|---|---|---|---|---|---|---|---|
| Spacing | 22 | 20 | 12 | 20 | 20 | 12 | 20 | 20 | 15 | 14 | 20 | 18 | 14 | 19 | 19 | 14 | 15 | 20 | 13 | 19 | 14 | 20 | 8 | 20 | 16 | 15 | 15 |
| Accumulative | 78 | 98 | 110 | 130 | 150 | 162 | 182 | 202 | 217 | 231 | 251 | 269 | 283 | 302 | 321 | 335 | 350 | 370 | 383 | 402 | 416 | 436 | 444 | 464 | 480 | 495 | 510 |

Distance from left edge: 56 mm Length: 483 mm Text Height: 35 mm
Color: Black Semi Matt

Text DIN A: (All Hours) 082 000 0000

| | | | | | | | | | | | | | | | | | | | | | | | | | |
|---|---|---|---|---|---|---|---|---|---|---|---|---|---|---|---|---|---|---|---|---|---|---|---|---|---|
| Spacing | 35 | 20 | 12 | 24 | 12 | 8 | 20 | 22 | 20 | 20 | 14 | 18 | 8 | 20 | 20 | 20 | 15 | 20 | 21 | 21 | 15 | 20 | 21 | 21 | 21 | 15 |
| Accumulative | 91 | 111 | 123 | 147 | 159 | 167 | 187 | 209 | 229 | 249 | 263 | 281 | 289 | 309 | 329 | 349 | 364 | 384 | 405 | 426 | 441 | 461 | 482 | 503 | 524 | 539 |

Distance from left edge: 56 mm Length: 413 mm Text Height: 35 mm
Color: Black Semi Matt

Text DIN A: Contractor Tricor Signs

| | | | | | | | | | | | | | | | | | | | | | | | |
|---|---|---|---|---|---|---|---|---|---|---|---|---|---|---|---|---|---|---|---|---|---|---|---|
| Spacing | 20 | 20 | 19 | 15 | 14 | 20 | 18 | 14 | 20 | 12 | 20 | 19 | 15 | 10 | 19 | 20 | 12 | 20 | 22 | 10 | 20 | 19 | 15 | 20 |
| Accumulative | 76 | 96 | 115 | 130 | 144 | 164 | 182 | 196 | 216 | 228 | 248 | 267 | 282 | 292 | 311 | 331 | 343 | 363 | 385 | 395 | 415 | 434 | 449 | 469 |

Distance from left edge: 56 mm Length: 483 mm Text Height: 35 mm
Color: Black Semi Matt

Text DIN A: (All Hours) 082 000 0000

| | | | | | | | | | | | | | | | | | | | | | | | | | |
|---|---|---|---|---|---|---|---|---|---|---|---|---|---|---|---|---|---|---|---|---|---|---|---|---|---|
| Spacing | 35 | 20 | 12 | 24 | 12 | 8 | 20 | 22 | 20 | 20 | 14 | 18 | 8 | 20 | 20 | 20 | 15 | 20 | 21 | 21 | 15 | 20 | 21 | 21 | 21 | 15 |
| Accumulative | 91 | 111 | 123 | 147 | 159 | 167 | 187 | 209 | 229 | 249 | 263 | 281 | 289 | 309 | 329 | 349 | 364 | 384 | 405 | 426 | 441 | 461 | 482 | 503 | 524 | 539 |

## NOTES AND SPECIFICATIONS

1. ALL PAINTS TO HAVE GLOSS FINISH AND COMPLY WITH SANS 1519-2.
2. ALL WHITE AREAS AND LETTERING TO BE OFF-WHITE IN COLOUR. OFF-WHITE TO BE MADE UP BY ADDING 0,4 GRAMS BLACK AND 0,4 GRAMS RED PAINT TO ONE LITRE PURE WHITE PAINT
3. COLOUR OF PAINT TO CONFORM TO BS 2000 No.0/013
4. ALL LETTERING TO BE DONE ACCORDING TO THE PROVISION OF THE LATEST EDITION OF THE SOUTHERN AFRICAN DEVELOPMENT COMMUNITY ROAD TRAFFIC SIGNS MANUAL
5. ALL LETTERING ARE 49mm DIN 1451 PART 2 STYLE "B MOD" UNLESS OTHERWISE INDICATED

AMENDMENTS

| NR. | DATE | APPROVED | DESCRIPTION | PAR. |
|---|---|---|---|---|

CONSULTANTS DETAIL


CITY OF TSHWANE
TRANSPORT AND ROADS DEPARTMENT
ROADS AND STORMWATER DIVISION

Ms L. Mchunu
ACTING: STRATEGIC EXECUTIVE DIRECTOR
P.O. BOX 1409
PRETORIA
0001

Mr M.K.P Tlhagale
ACTING EXECUTIVE DIRECTOR
P.O. BOX 1409
PRETORIA
0001


DESIGNED D.VILJOEN
DRAWING CHECKED BY J.M. CRONJE
DRAWN S. AUDIE
CIVIL DRAUGHTING SERVICES D.J. CHALMERS
DRAWING APPROVED BY ACTING EXECUTIVE DIRECTOR MR M K P TLHAGALE

LOCATION OF PROJECT: TYPICAL STANDARD DETAILS

DESCRIPTION OF PROJECT

# WAYLEAVE NAMEBOARD

CONTRACT No.:
PROJECT No.:
SCALE: AS SHOWN
DATE: FEB. 2010

PROJECT STATUS
CONCEPT DRAWING | TENDER DRAWING | APPROVED FOR CONSTRUCTION DRAWING | AS BUILT DRAWING

PROJECT ENGINEER: SIGNATURE DATE
INSPECTOR OF WORKS: SIGNATURE DATE
REMARKS:
ORIGINAL PAPER SIZE: A1
DRAWING NO. STD001
SHEET NO: 2 OF 2
REVISION 0

Q:\Roads & Stormwater\Information Management\DETAILPLANNE\Tshwane P & S Standard Detail Drawings\AutoCad2005\STD003